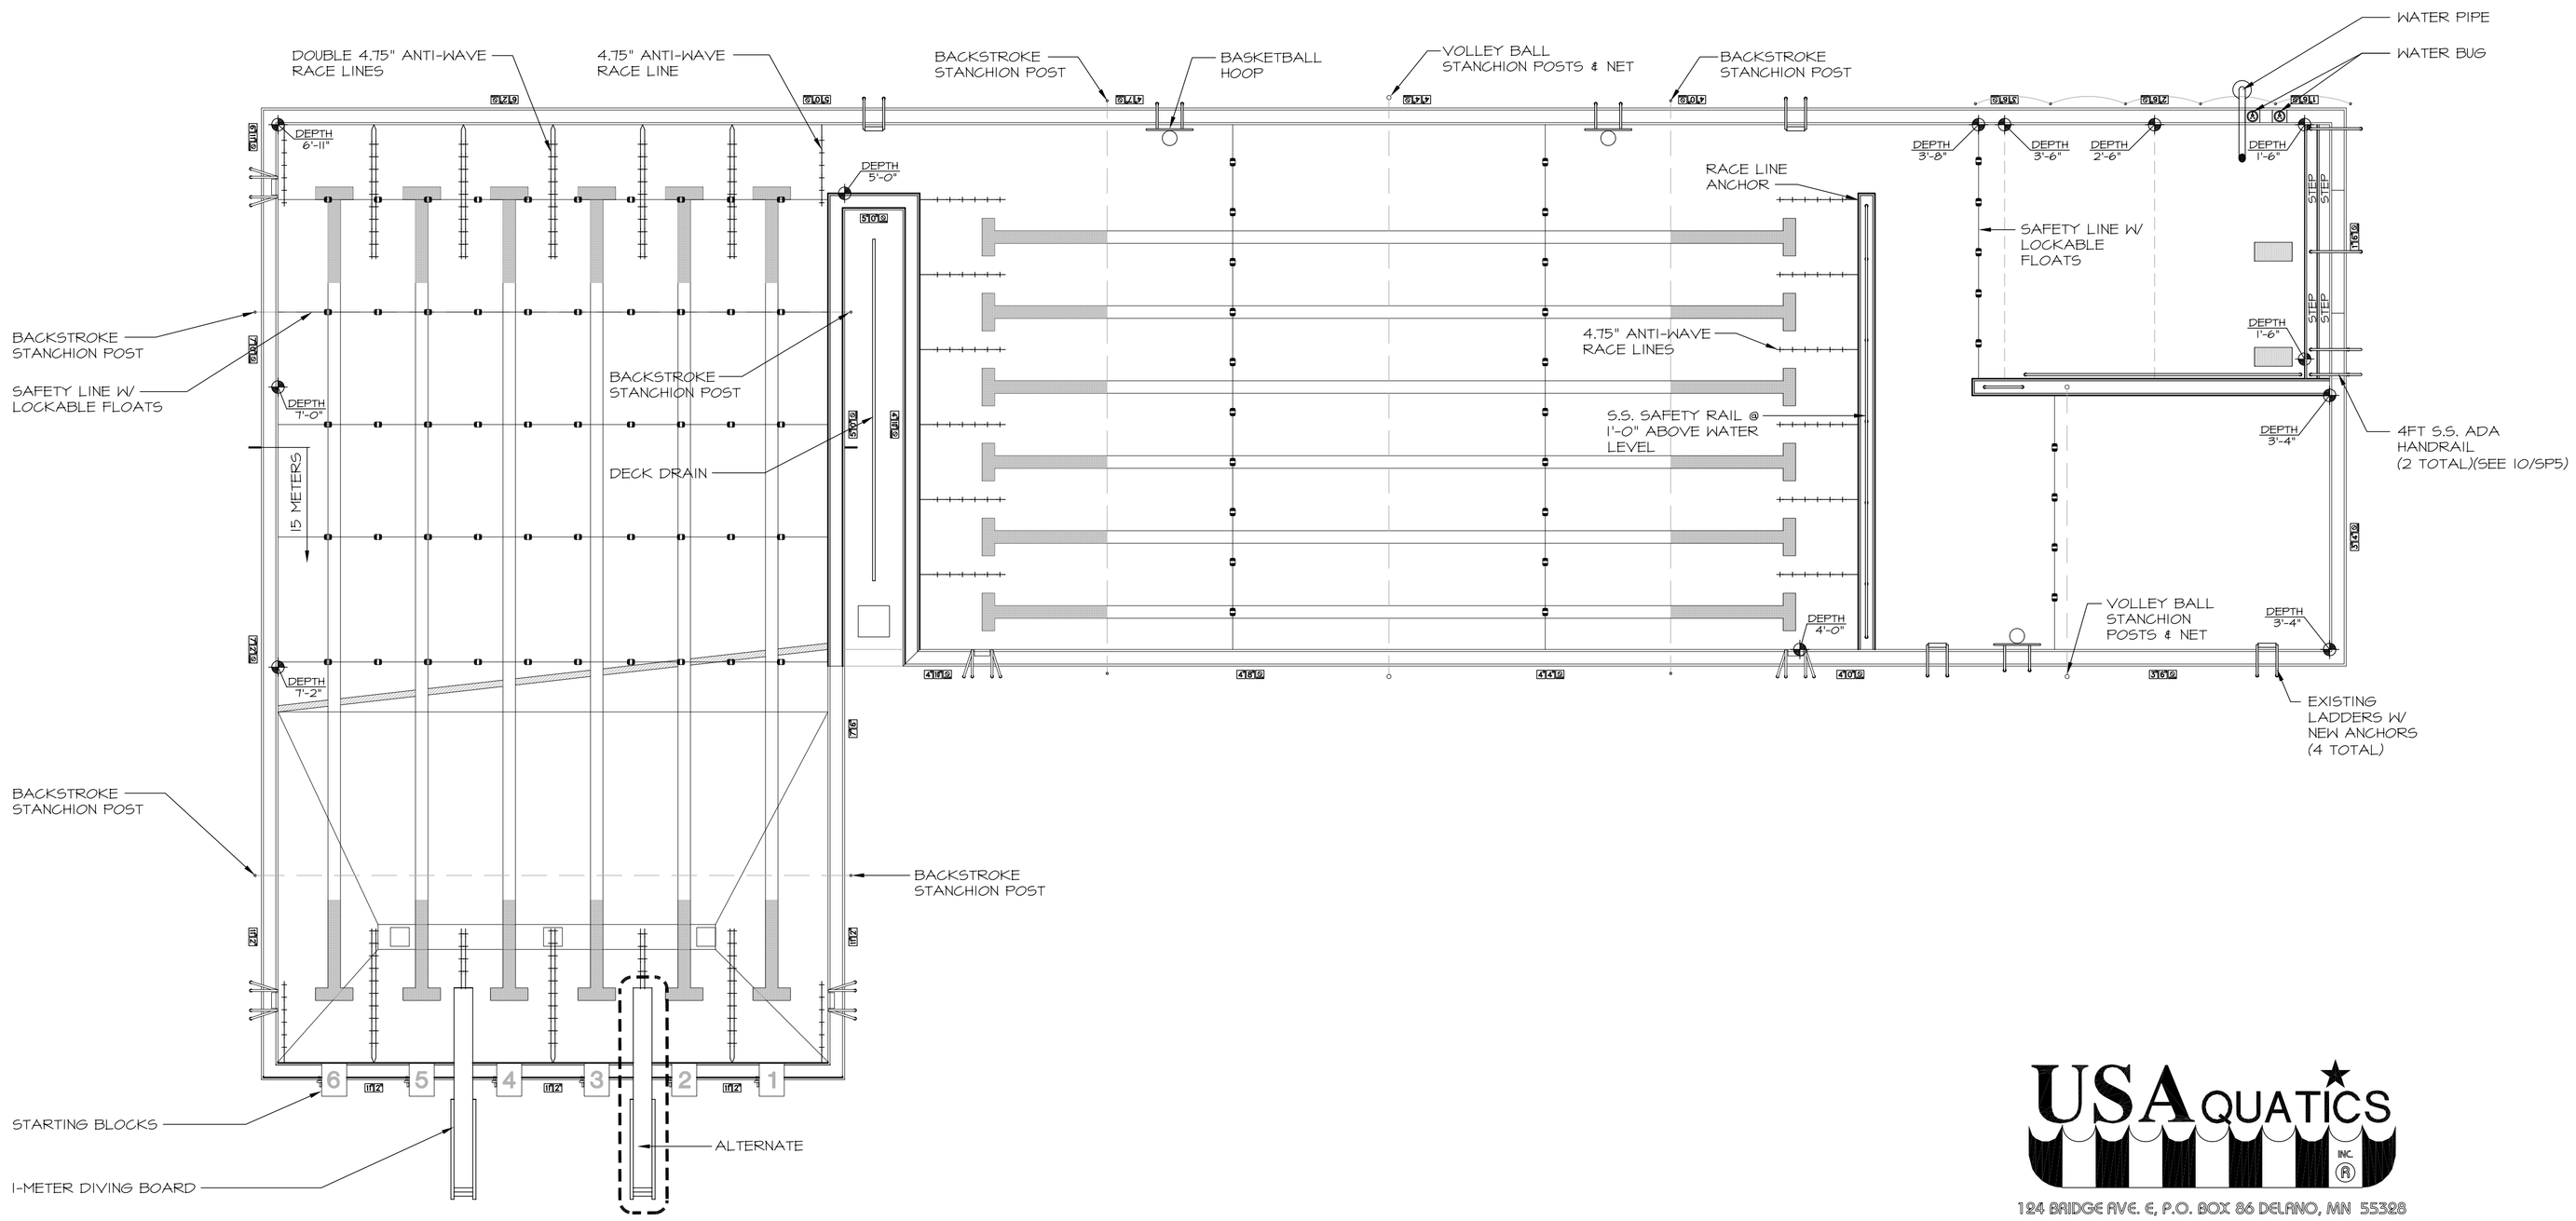

USA QUATICS INC.
124 BRIDGE AVE. E, P.O. BOX 86 DELANO, MN 55328
PHONE: (763)972-5897 FAX: (763)972-5864
WWW.USAQUATICSINC.COM
AQUATIC ENGINEERING

1 POOL PLAN
1/8" = 1'-0"